



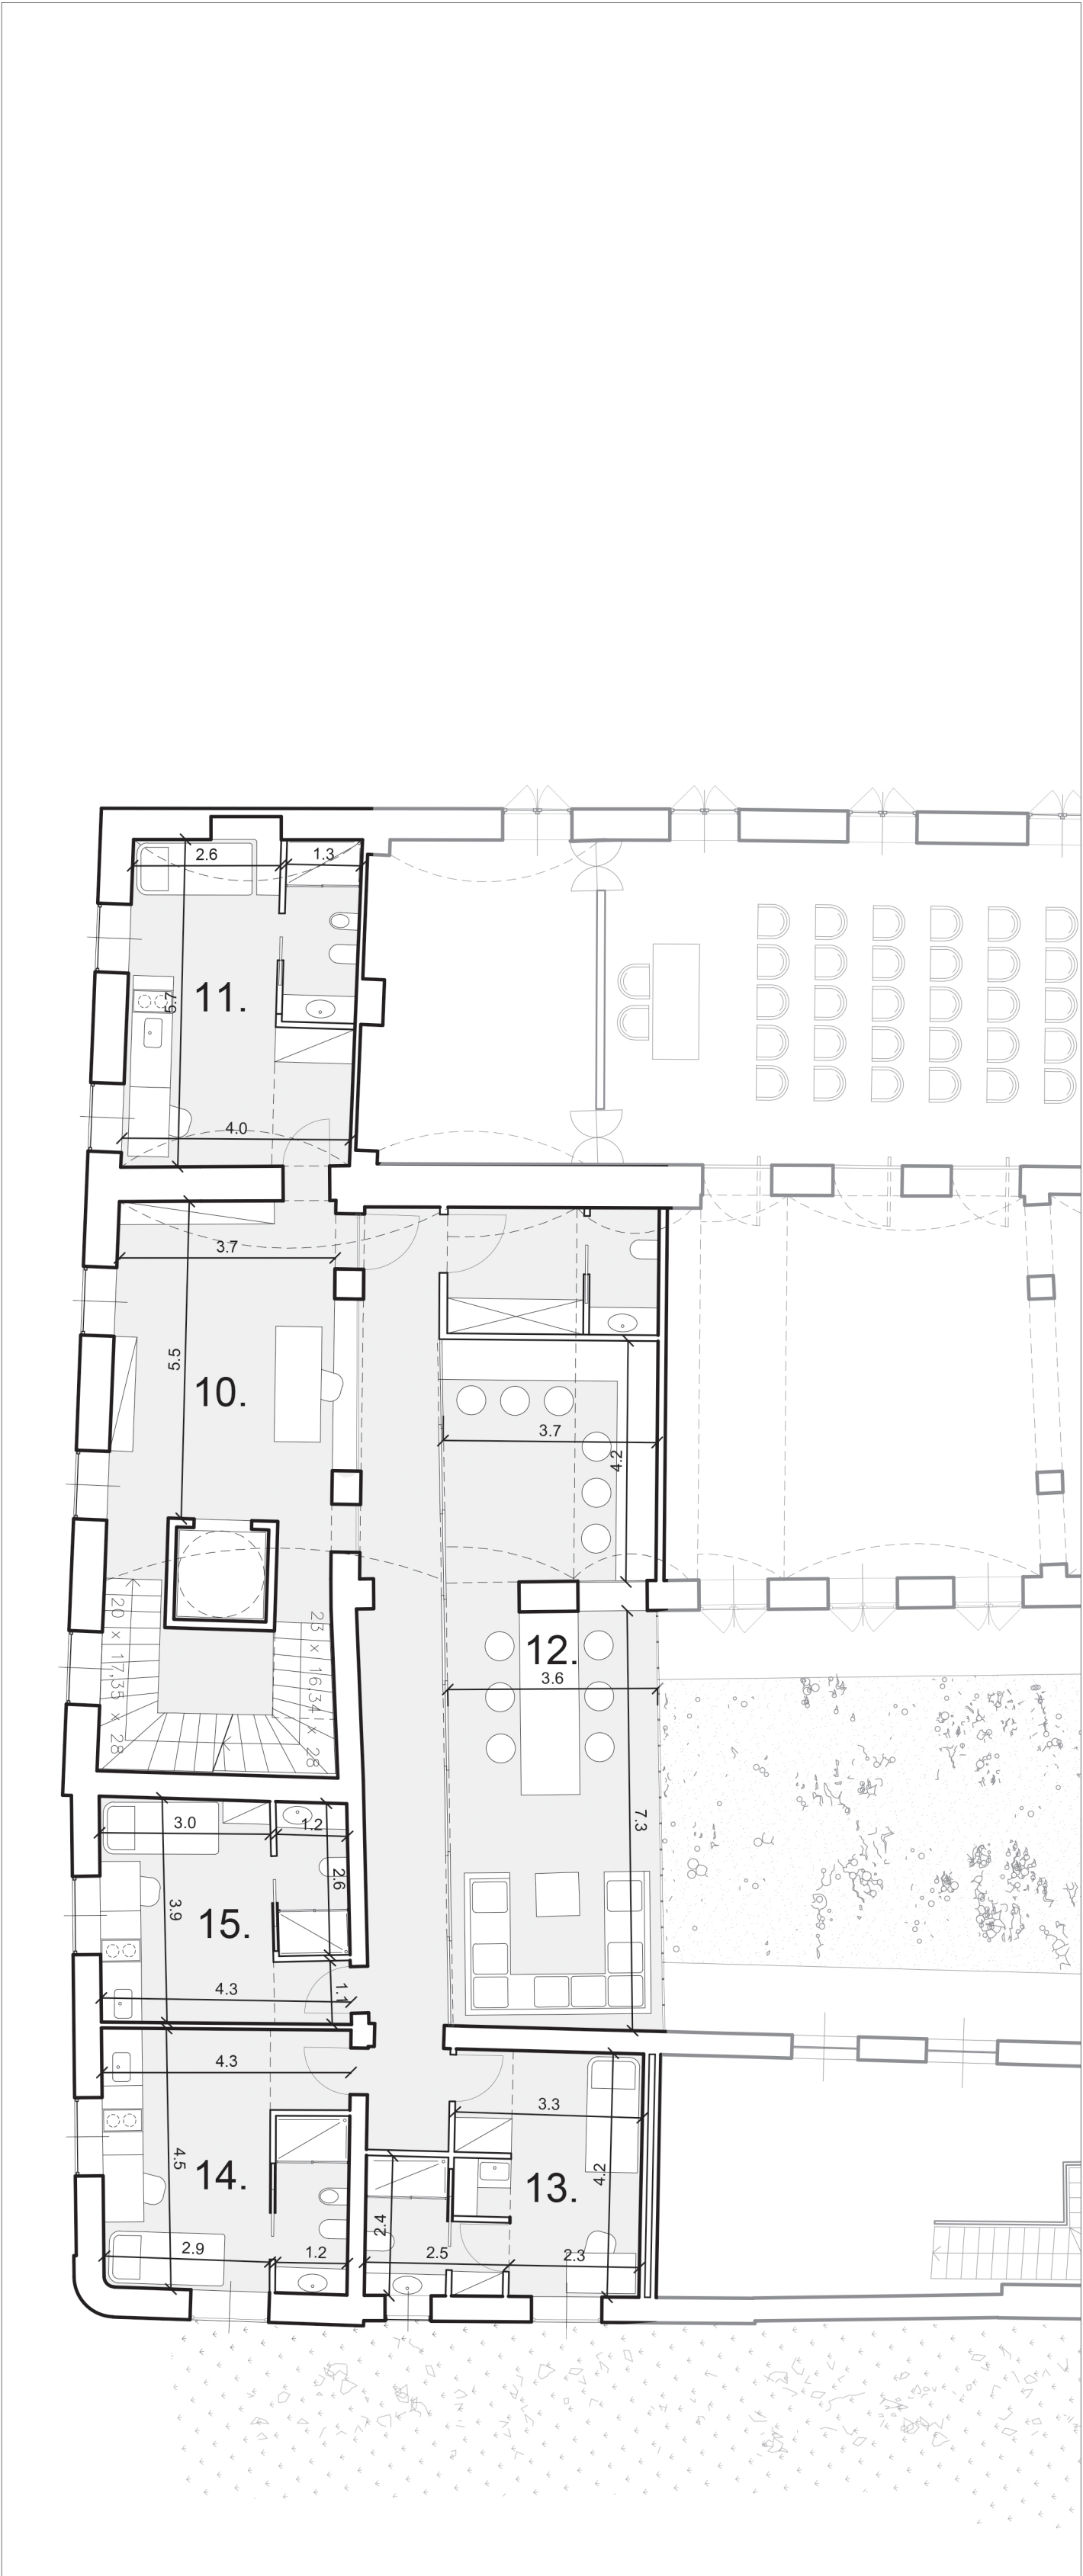

Ostello / piano primo  
SCALA 1:100

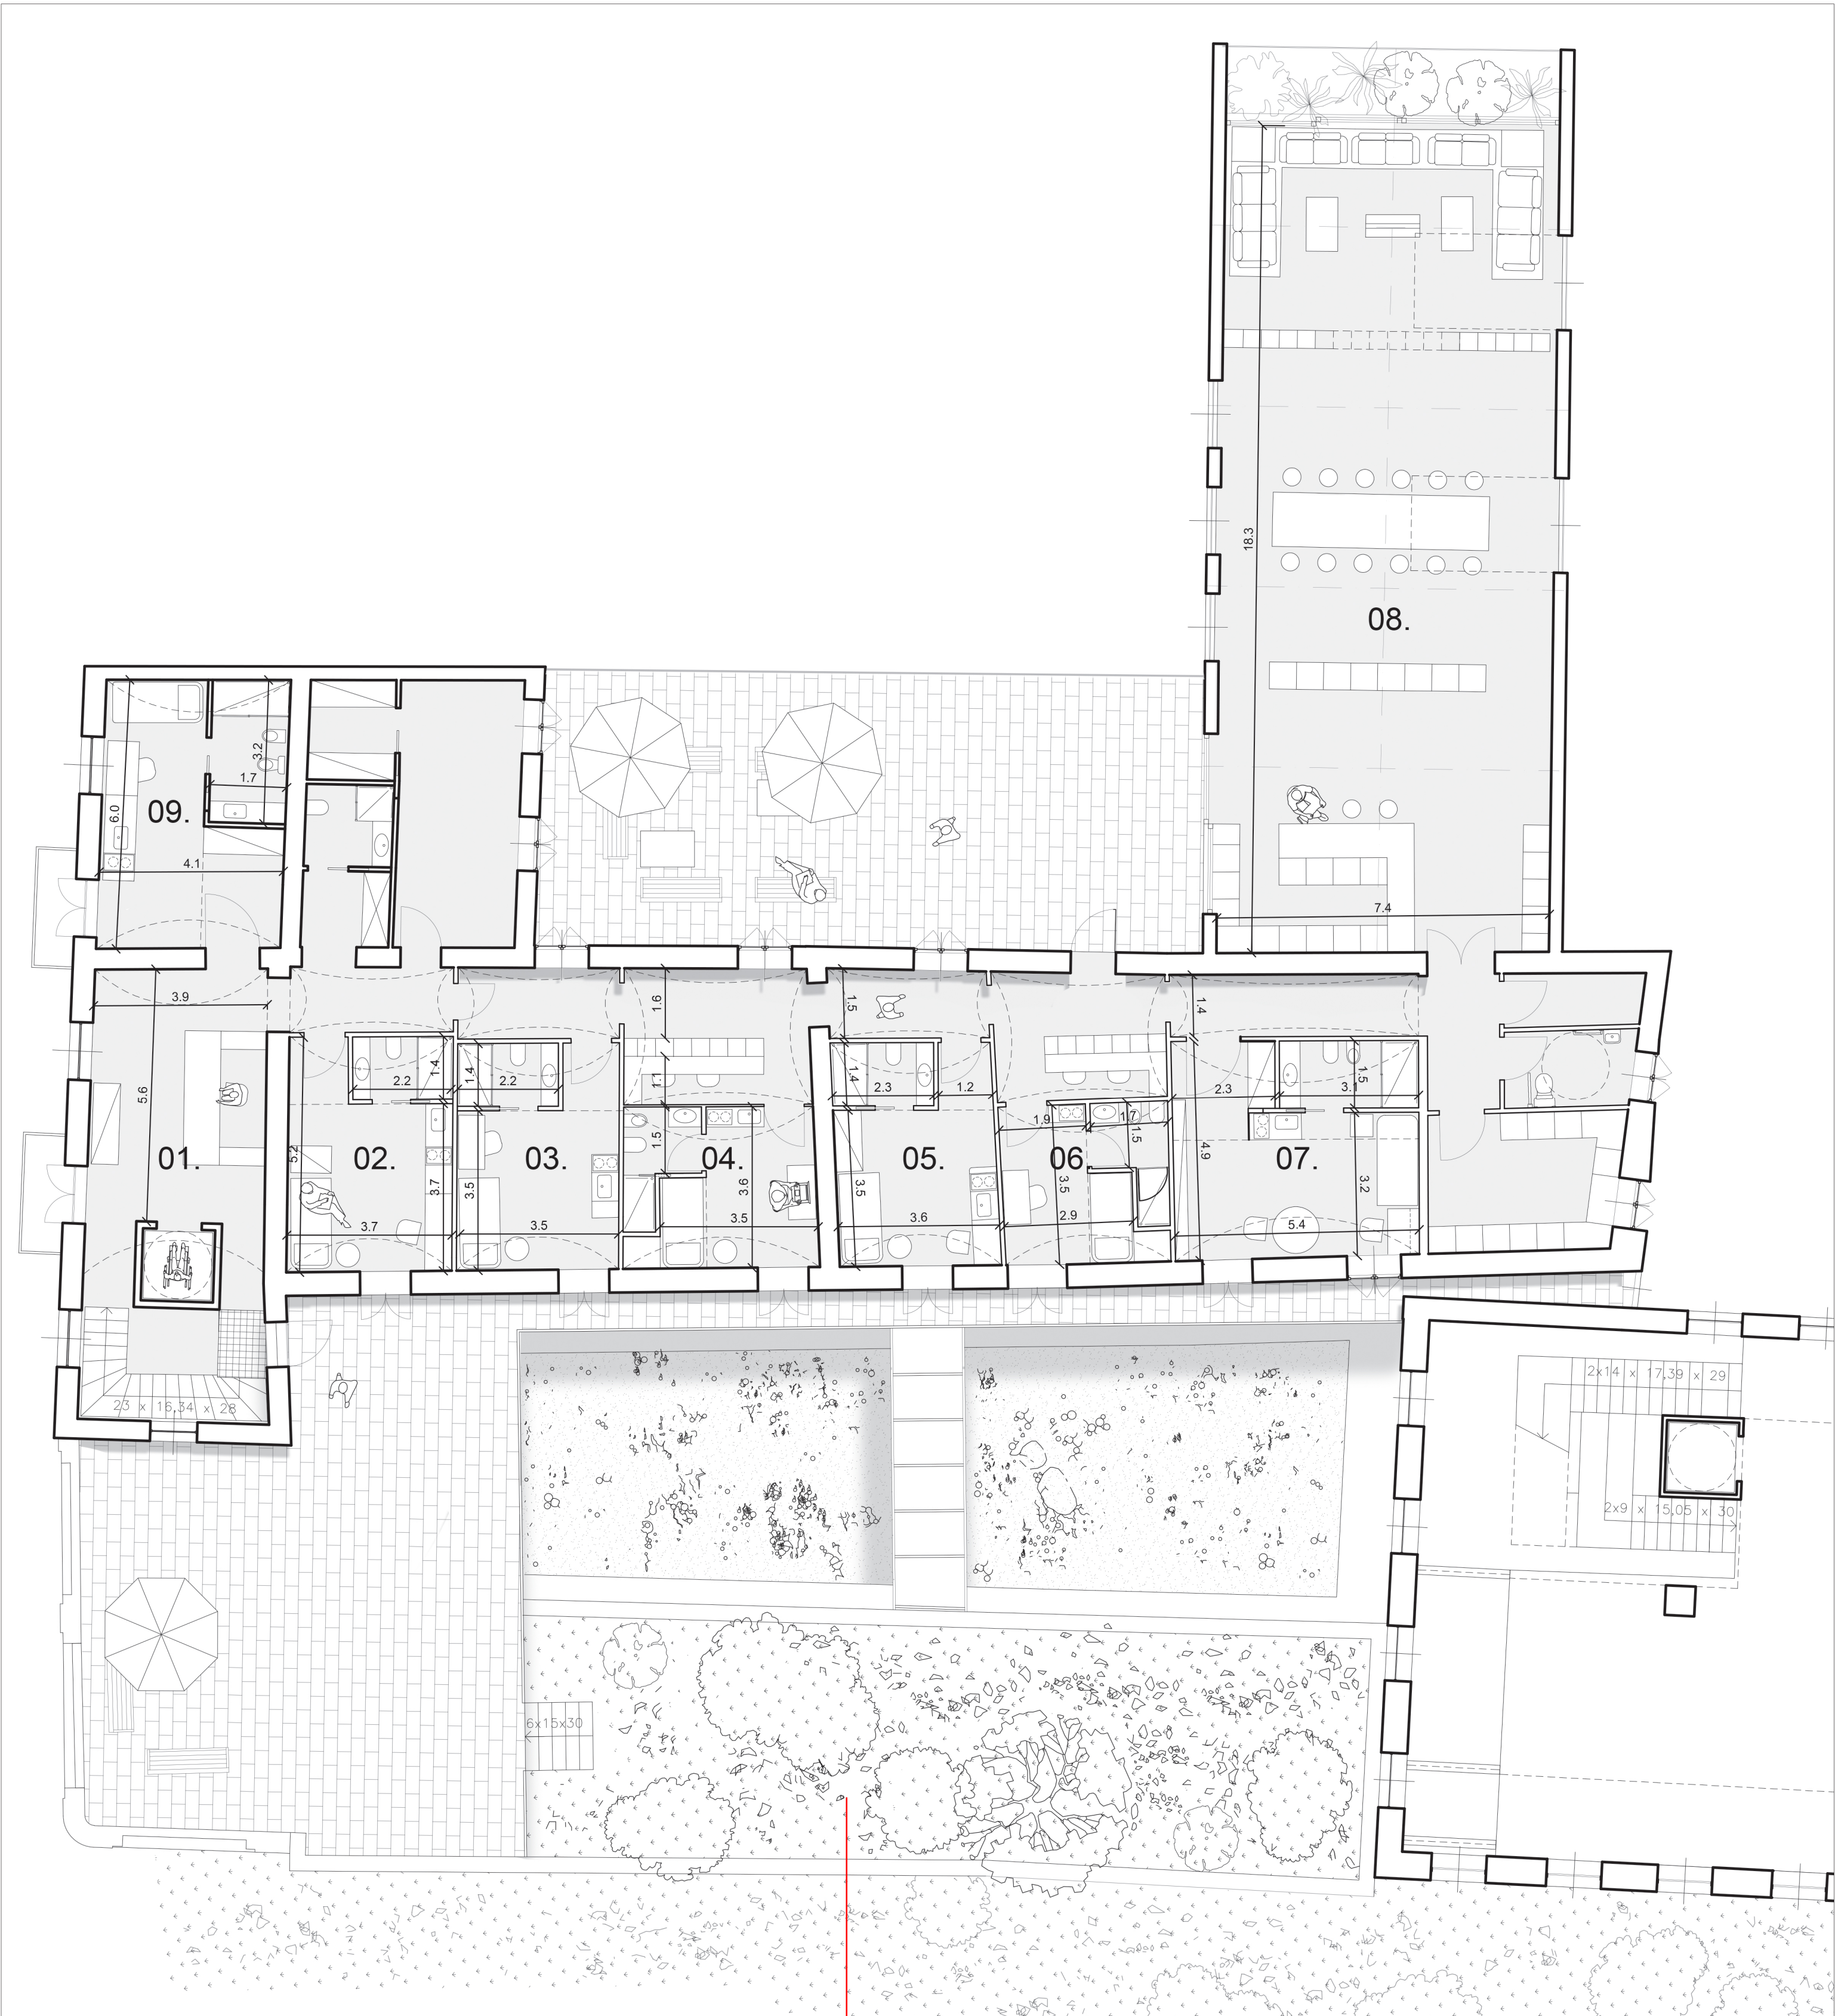

Ostello / piano secondo  
SCALA 1:100

GIARDINO PENSILE / OPERA ESCLUSA / LOTTO A / 1° STRALCIO

| Stanza numero | SU (mq) | superficie fenestrata (mq) | rapporto aeroilluminante $\geq 1/8$ |
|---------------|---------|----------------------------|-------------------------------------|
| 01.           | 21,98   | 5,05                       | 0,229 > 0,125                       |
| 02.           | 18,74   | 3,09                       | 0,164 > 0,125                       |
| 03.           | 17,78   | 3,09                       | 0,173 > 0,125                       |
| 04.           | 14,92   | 3,09                       | 0,207 > 0,125                       |
| 05.           | 17,40   | 3,09                       | 0,177 > 0,125                       |
| 06.           | 12,77   | 3,09                       | 0,241 > 0,125                       |
| 07.           | 25,83   | 5,25                       | 0,203 > 0,125                       |
| 08.           | 135,84  | 72,81                      | 0,536 > 0,125                       |
| 09.           | 23,91   | 6,11                       | 0,255 > 0,125                       |
| 10.           | 21,18   | 5,32                       | 0,250 > 0,125                       |
| 11.           | 22,61   | 4,81                       | 0,213 > 0,125                       |
| 12.           | 42,99   | 26,61                      | 0,618 > 0,125                       |
| 13.           | 17,08   | 2,70                       | 0,158 > 0,125                       |
| 14.           | 19,03   | 5,63                       | 0,295 > 0,125                       |
| 15.           | 16,39   | 2,82                       | 0,172 > 0,125                       |

